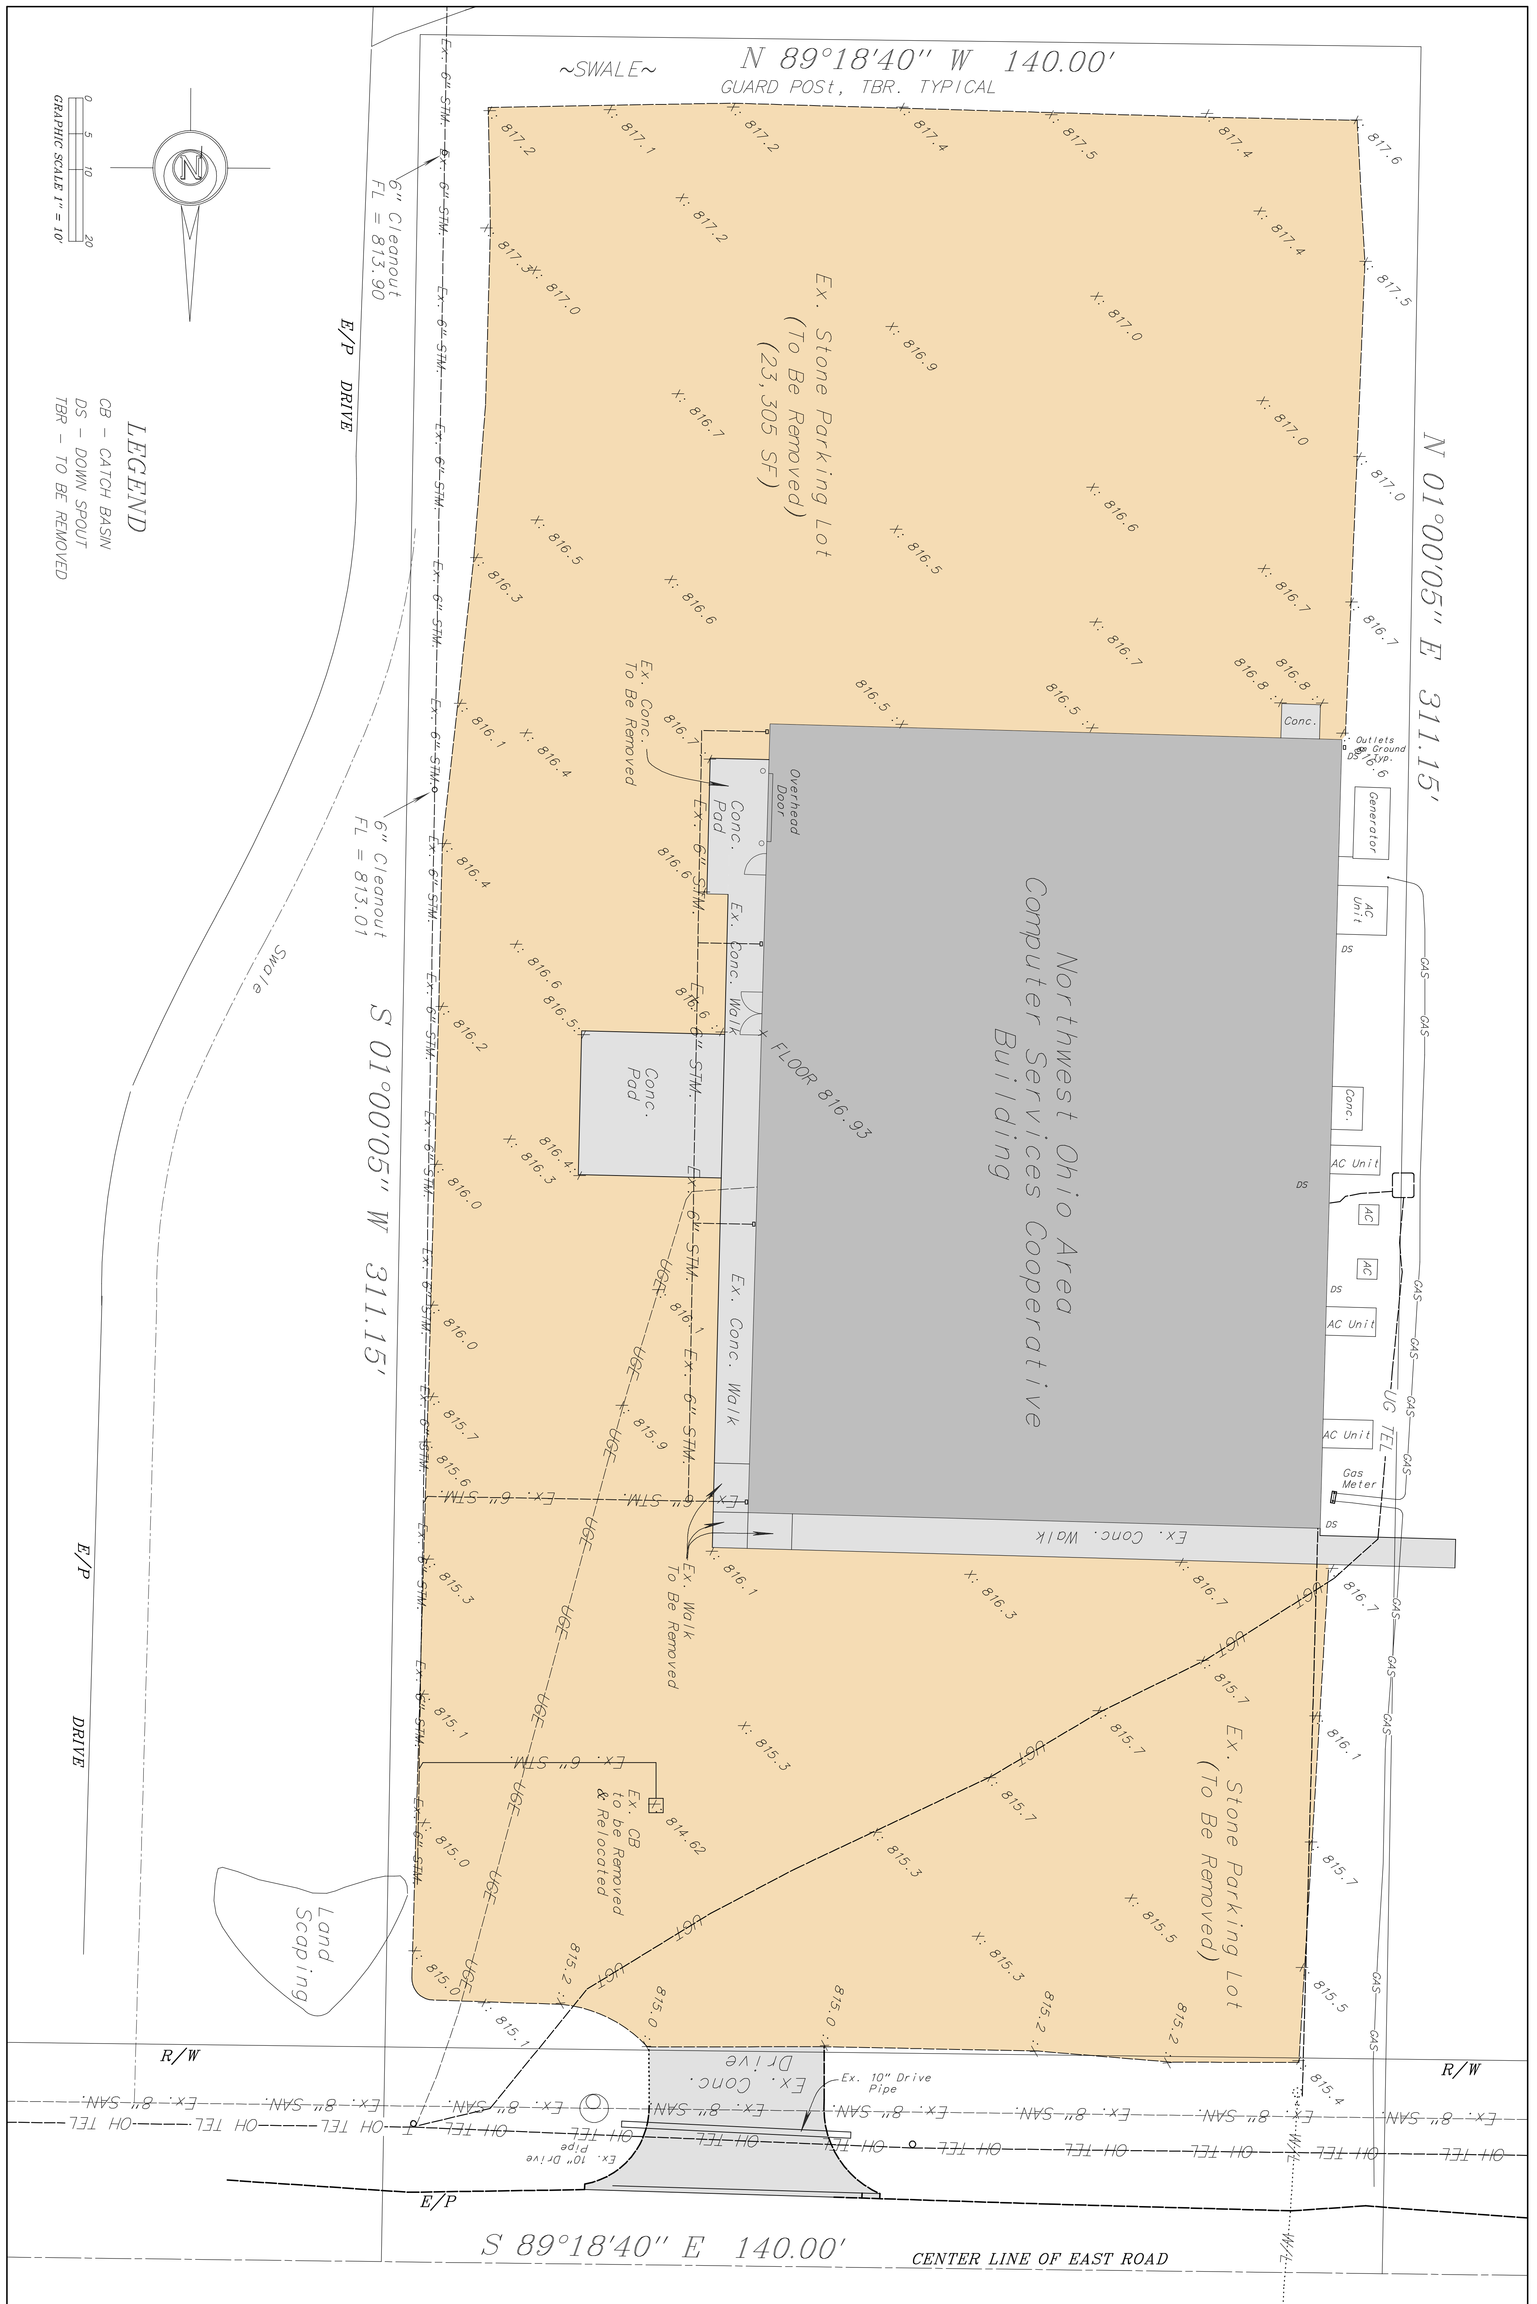


# EXISTING SITE CONDITIONS & DEMOLITION PLAN

## NW OHIO AREA COMPUTER SERVICES CO-OP

## AMERICAN TOWNSHIP, ALLEN COUNTY, OHIO

PROJECT # 17-185
SCALE 1" = 10'
REVISED 6/30/2017 ISSUE FOR REVIEW
DESIGNED BY CGS 6/15/2017

C100


Bockrath & Associates
Engineering and Surveying, LLC
115 S. Fair Avenue, Suite A - Ottawa - Ohio
Phone: 419.523.5789